PRELIMINARY

DRAFT

PRELIMINARY

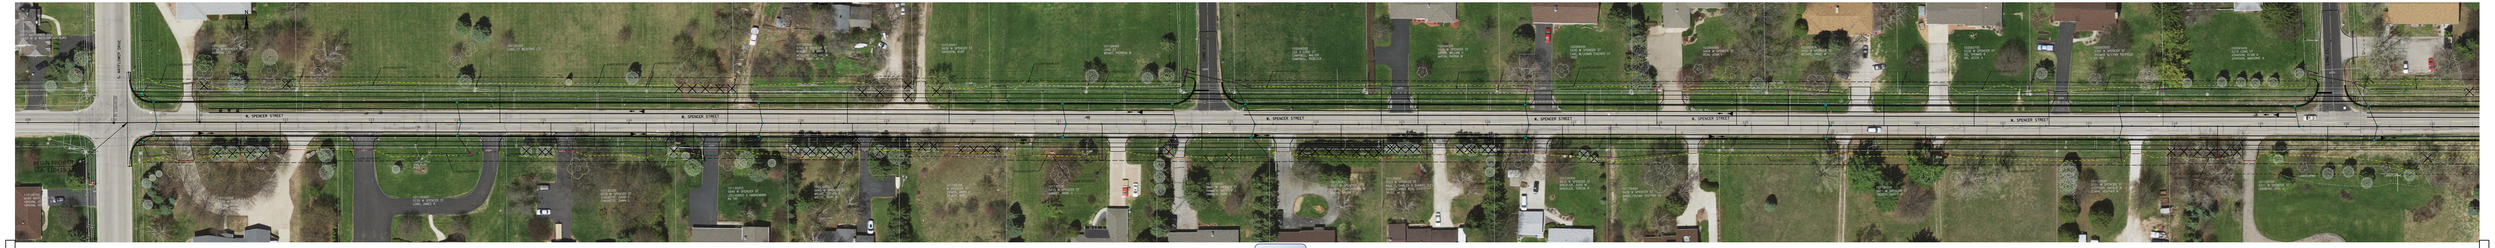

5 PRELIMINARY

DRAFT

PRELIMINARY 5

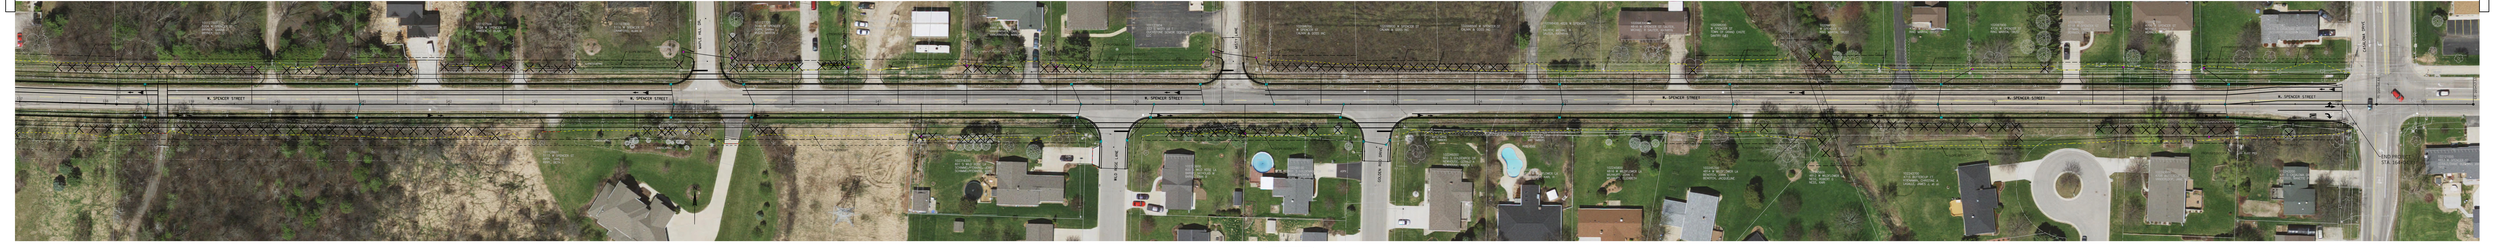

PROJECT NO. 4657-25-00	HWY. SPENCER STREET	COUNTY. OUTAGAMIE	PUBLIC INFORMATION MEETING. SPENCER STREET	SHEET

INFORMATION SHOWN IS PRELIMINARY ONLY AND IS SUBJECT TO CHANGE

DRAFT